DO NOT SCALE THIS DRAWING. CONTRACTORS MUST VISIT THE SITE AND TAKE RESPONSIBILITY FOR CHECKING ALL CRITICAL DIMENSIONS
COPYRIGHT: © JAMES BRECKELL CHARTERED ARCHITECT – ALL RIGHTS RESERVED

REV	DATE	BY	AMENDMENT
A	02.03.10		front door relocated to side elevation and minor front elevational alterations

FRONT ELEVATION 1:100

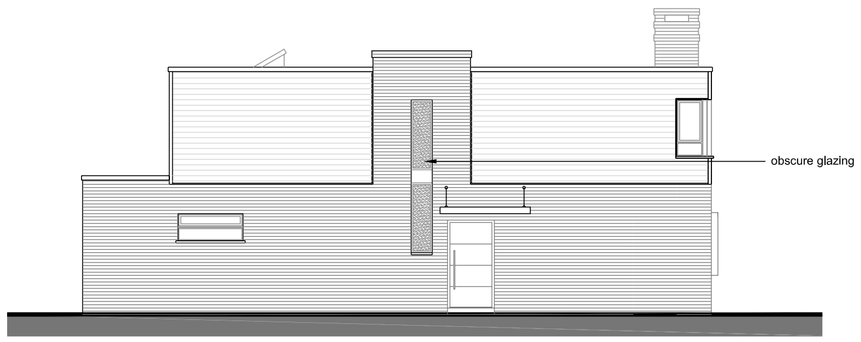

SIDE ELEVATION 1:100

REAR ELEVATION 1:100

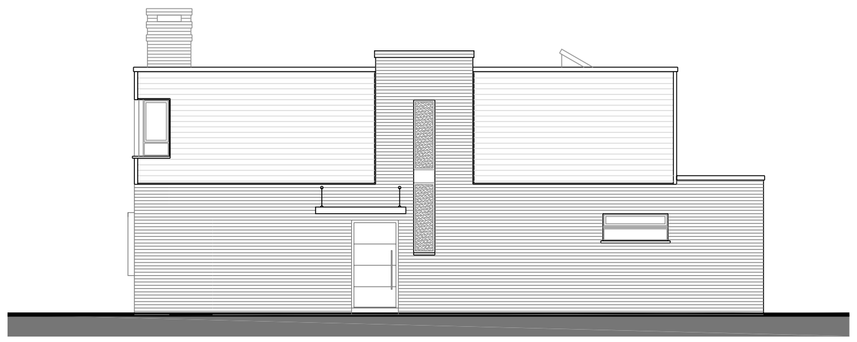

SIDE ELEVATION 1:100

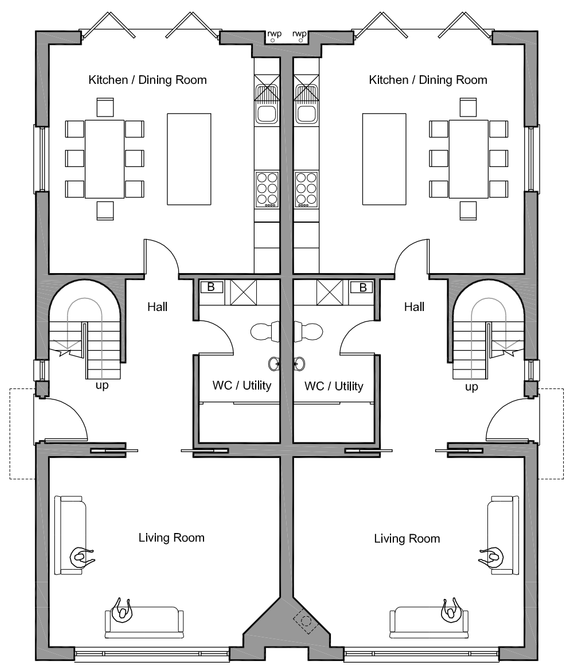

GROUND FLOOR PLAN 1:100

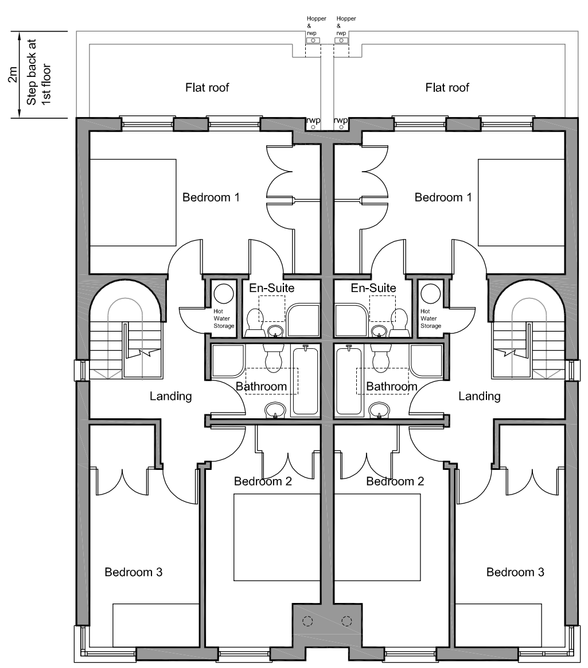

FIRST FLOOR PLAN 1:100

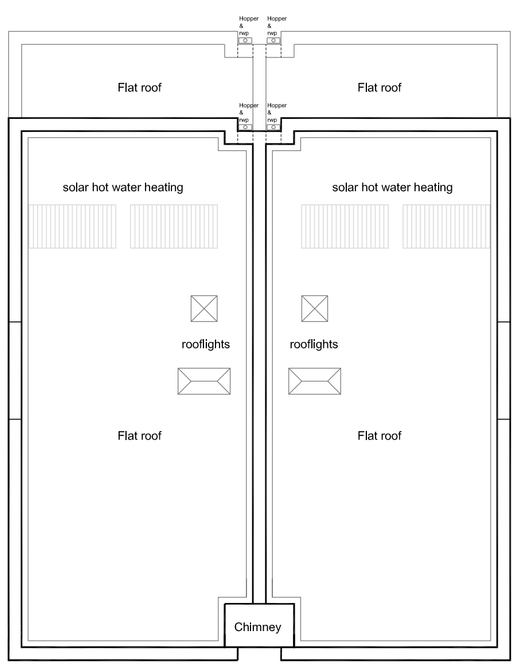

ROOF PLAN 1:100

PROPOSED LOCATION PLAN 1:1250

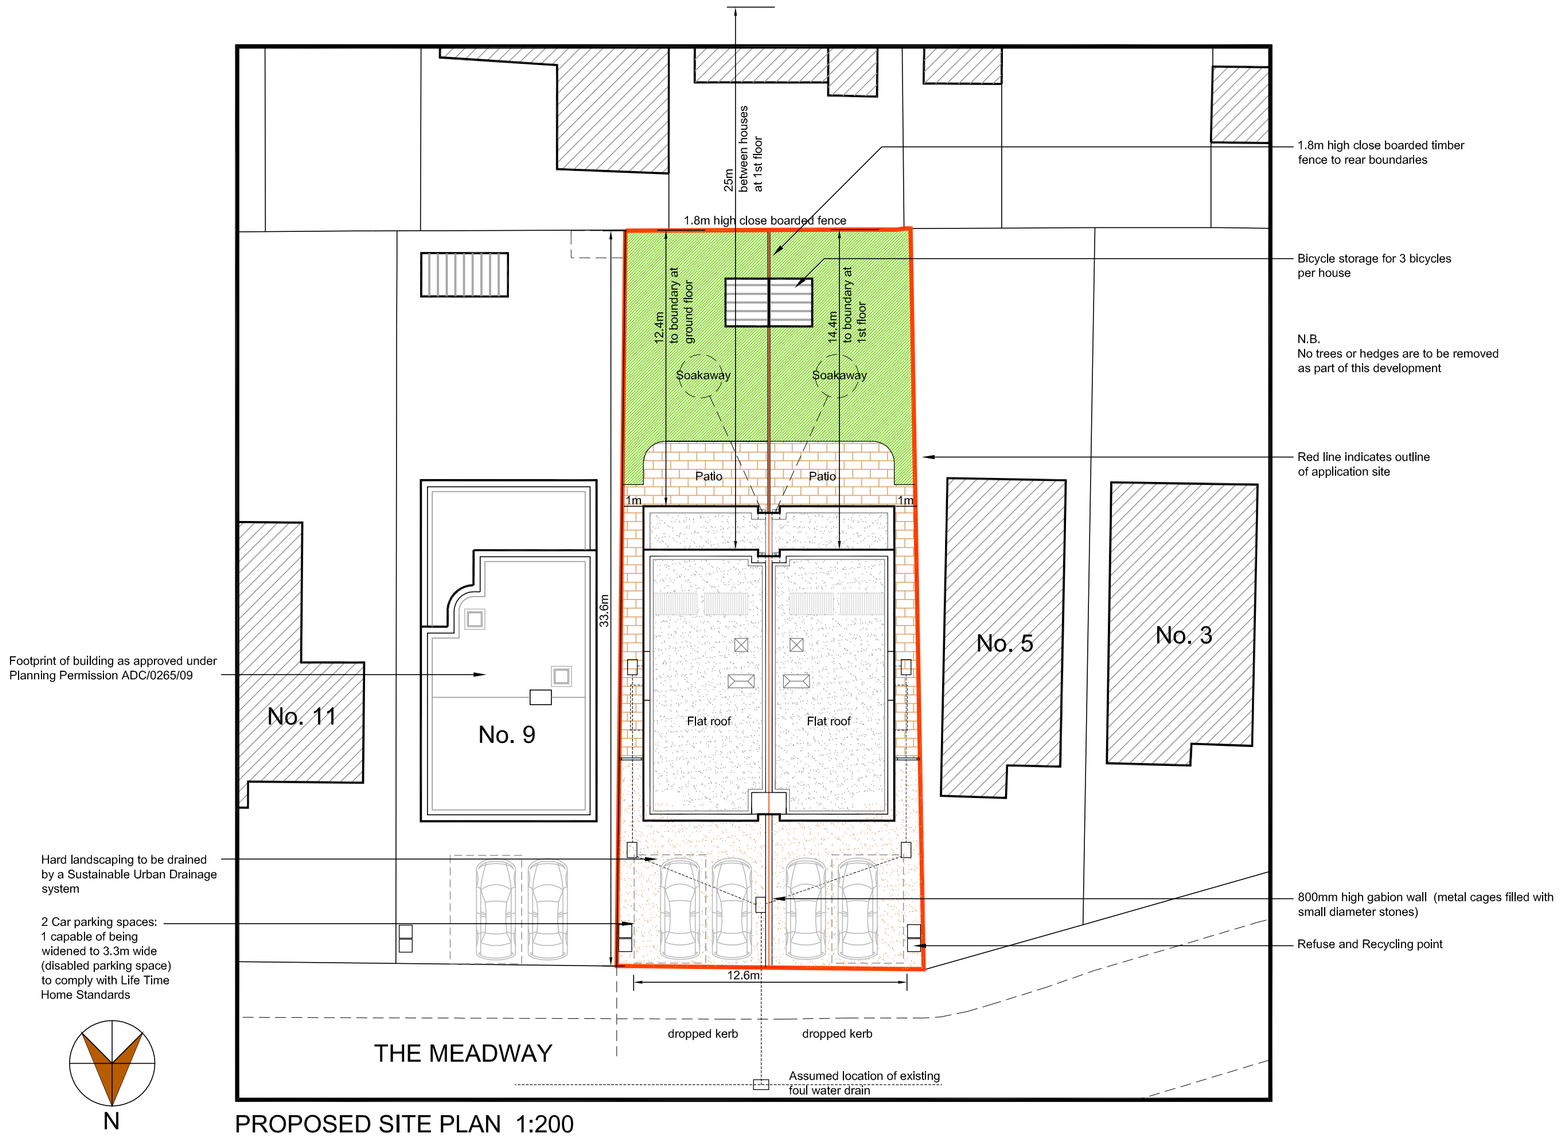

PROPOSED SITE PLAN 1:200

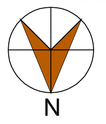

James Breckell Architects
The Adur Business Centre
Little High Street
Shoreham by Sea
BN43 5EG
Tel: 01273 467 621
email: james@breckell.co.uk
website: www.breckell.co.uk

CLIENT
Bramber Construction Co Ltd

JOB
A pair of semi-detached houses at No.7 The Meadway, Shoreham

DRAWING
Proposed Plans, Elevations, Site Plan & Location Plan

DATE	Mar 2010
SCALE	As shown @ A1
DRAWN BY	jb
JOB NO.	248
DWG NO.	03
REVISION	A